


MONUMENT RECORD

STATE OF INDIANA ~ COUNTY OF MONROE

Section 27, Township 10 North, Range 1 West,

Monument Description & Remarks: Railroad Spike

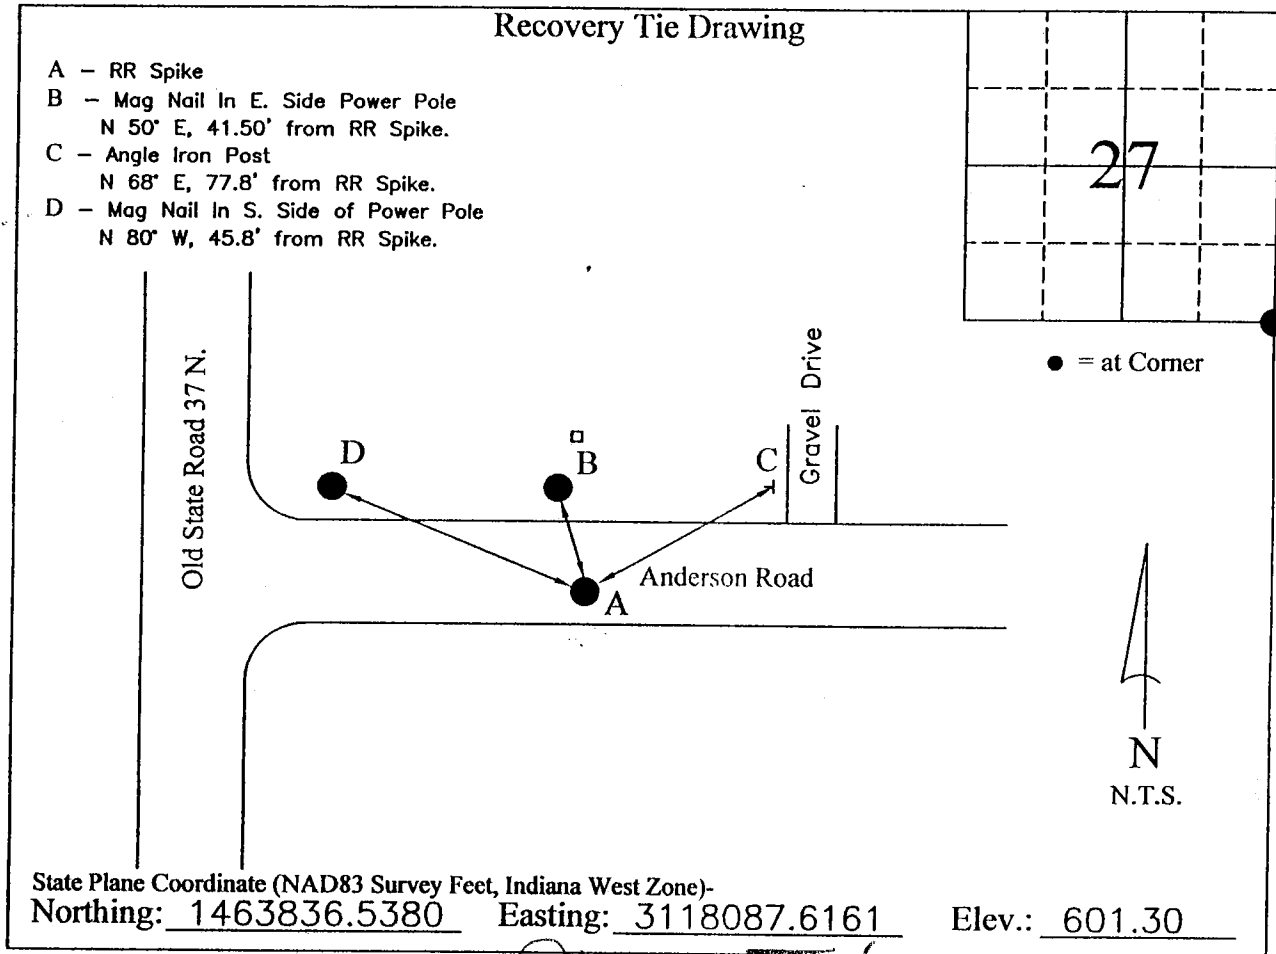

COMPLETED BY *Steve Urtan*

I, Ben E. Bledsoe, Registered Land Surveyor, here by certify that this document was prepared under my direction in accordance with the provisions of Section 17-3-64-4 through 17-3-64-8 of the Indiana Code, being Acts of 1965, Chapter 319; this 27th day of December, 2004 A.D.

Ben E. Bledsoe

Indiana Registered Land Surveyor No. S0559



MONUMENT RECORD
State of Indiana - County of Monroe

Section: 34

Township: 10 North

Range: 1 West

Corner ID: Wash Q-2/


Monument Description & Remarks: Found painted Railroad Spike 4.5' south of centerline in Anderson Road, 2" below surface, at NE corner of section.

References on file in the County Surveyor's Office: Survey by Doug Curry, R.L.S. No. 890006, dated 9/28/94. Recorded in Book No. 3, Page 232 - 233, in the Monroe County Recorder's Office.

RECOVERY TIE DRAWING

Field Book 99-01 Page No. 22

USGS Hindustan Quad

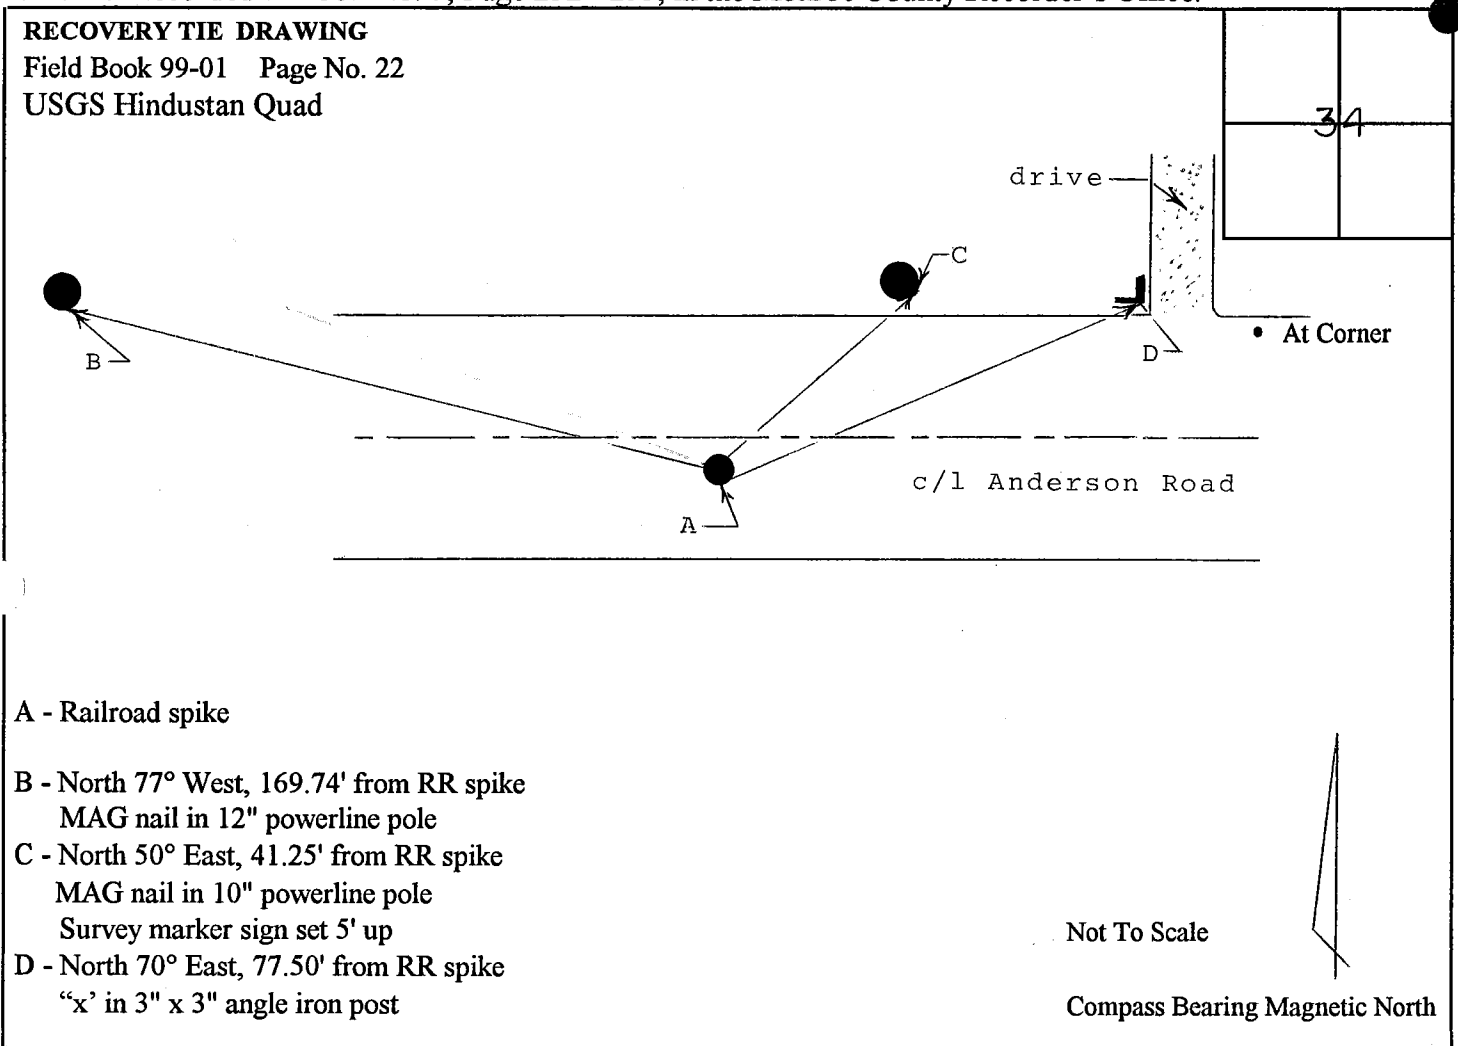

A - Railroad spike

B - North 77° West, 169.74' from RR spike
MAG nail in 12" powerline pole

C - North 50° East, 41.25' from RR spike
MAG nail in 10" powerline pole
Survey marker sign set 5' up


D - North 70° East, 77.50' from RR spike
"x" in 3" x 3" angle iron post

Not To Scale

Compass Bearing Magnetic North

I, Kevin P. Enright, Monroe County Surveyor, hereby certify that this document was prepared under my direction in accordance with the provisions of Section 36-2-12-11 of the Indiana Code; and the above data is given under my hand and seal this 7th day of May, 1999.

Kevin P. Enright

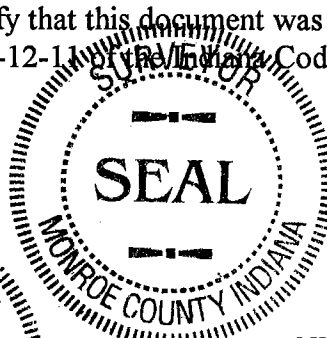

Administered by Surveyor Review Board
August 12, 1999



**Certified
subject to survey
evidence to the North
South and East.